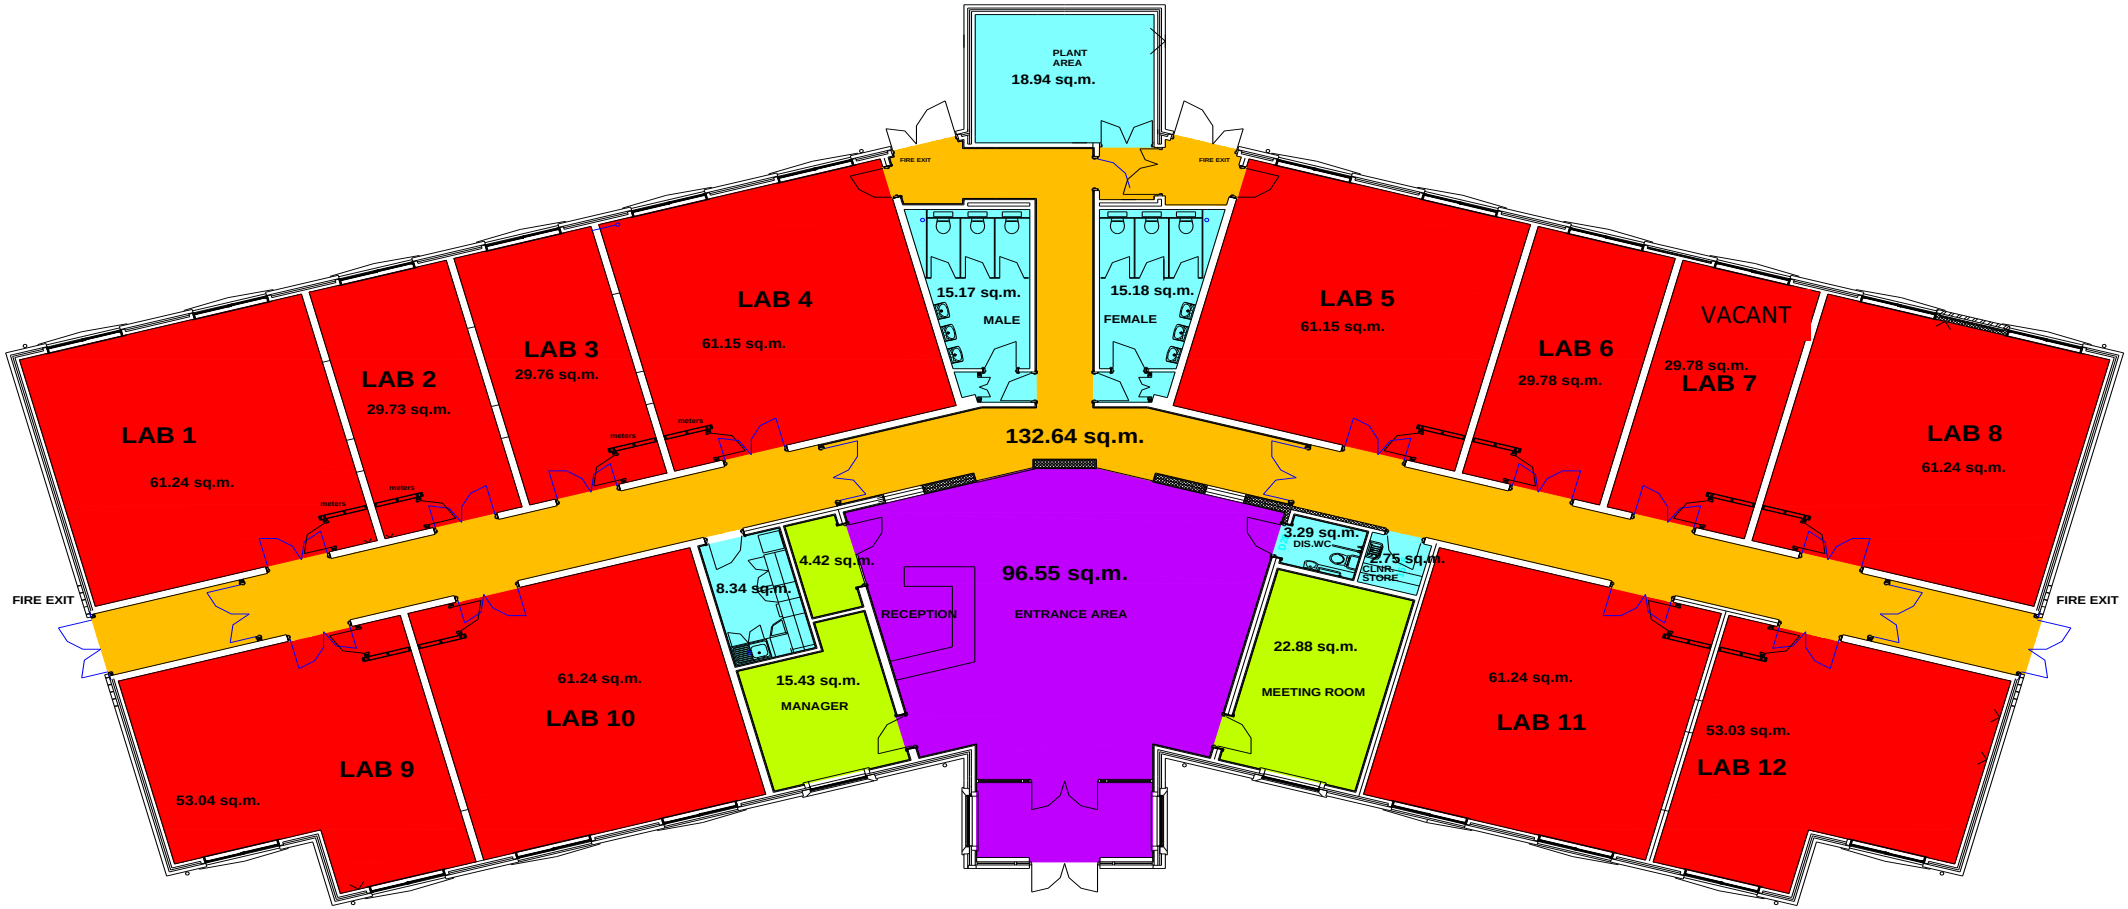

GROUND FLOOR

DUNDEE UNIVERSITY INCUBATOR FLOOR PLAN